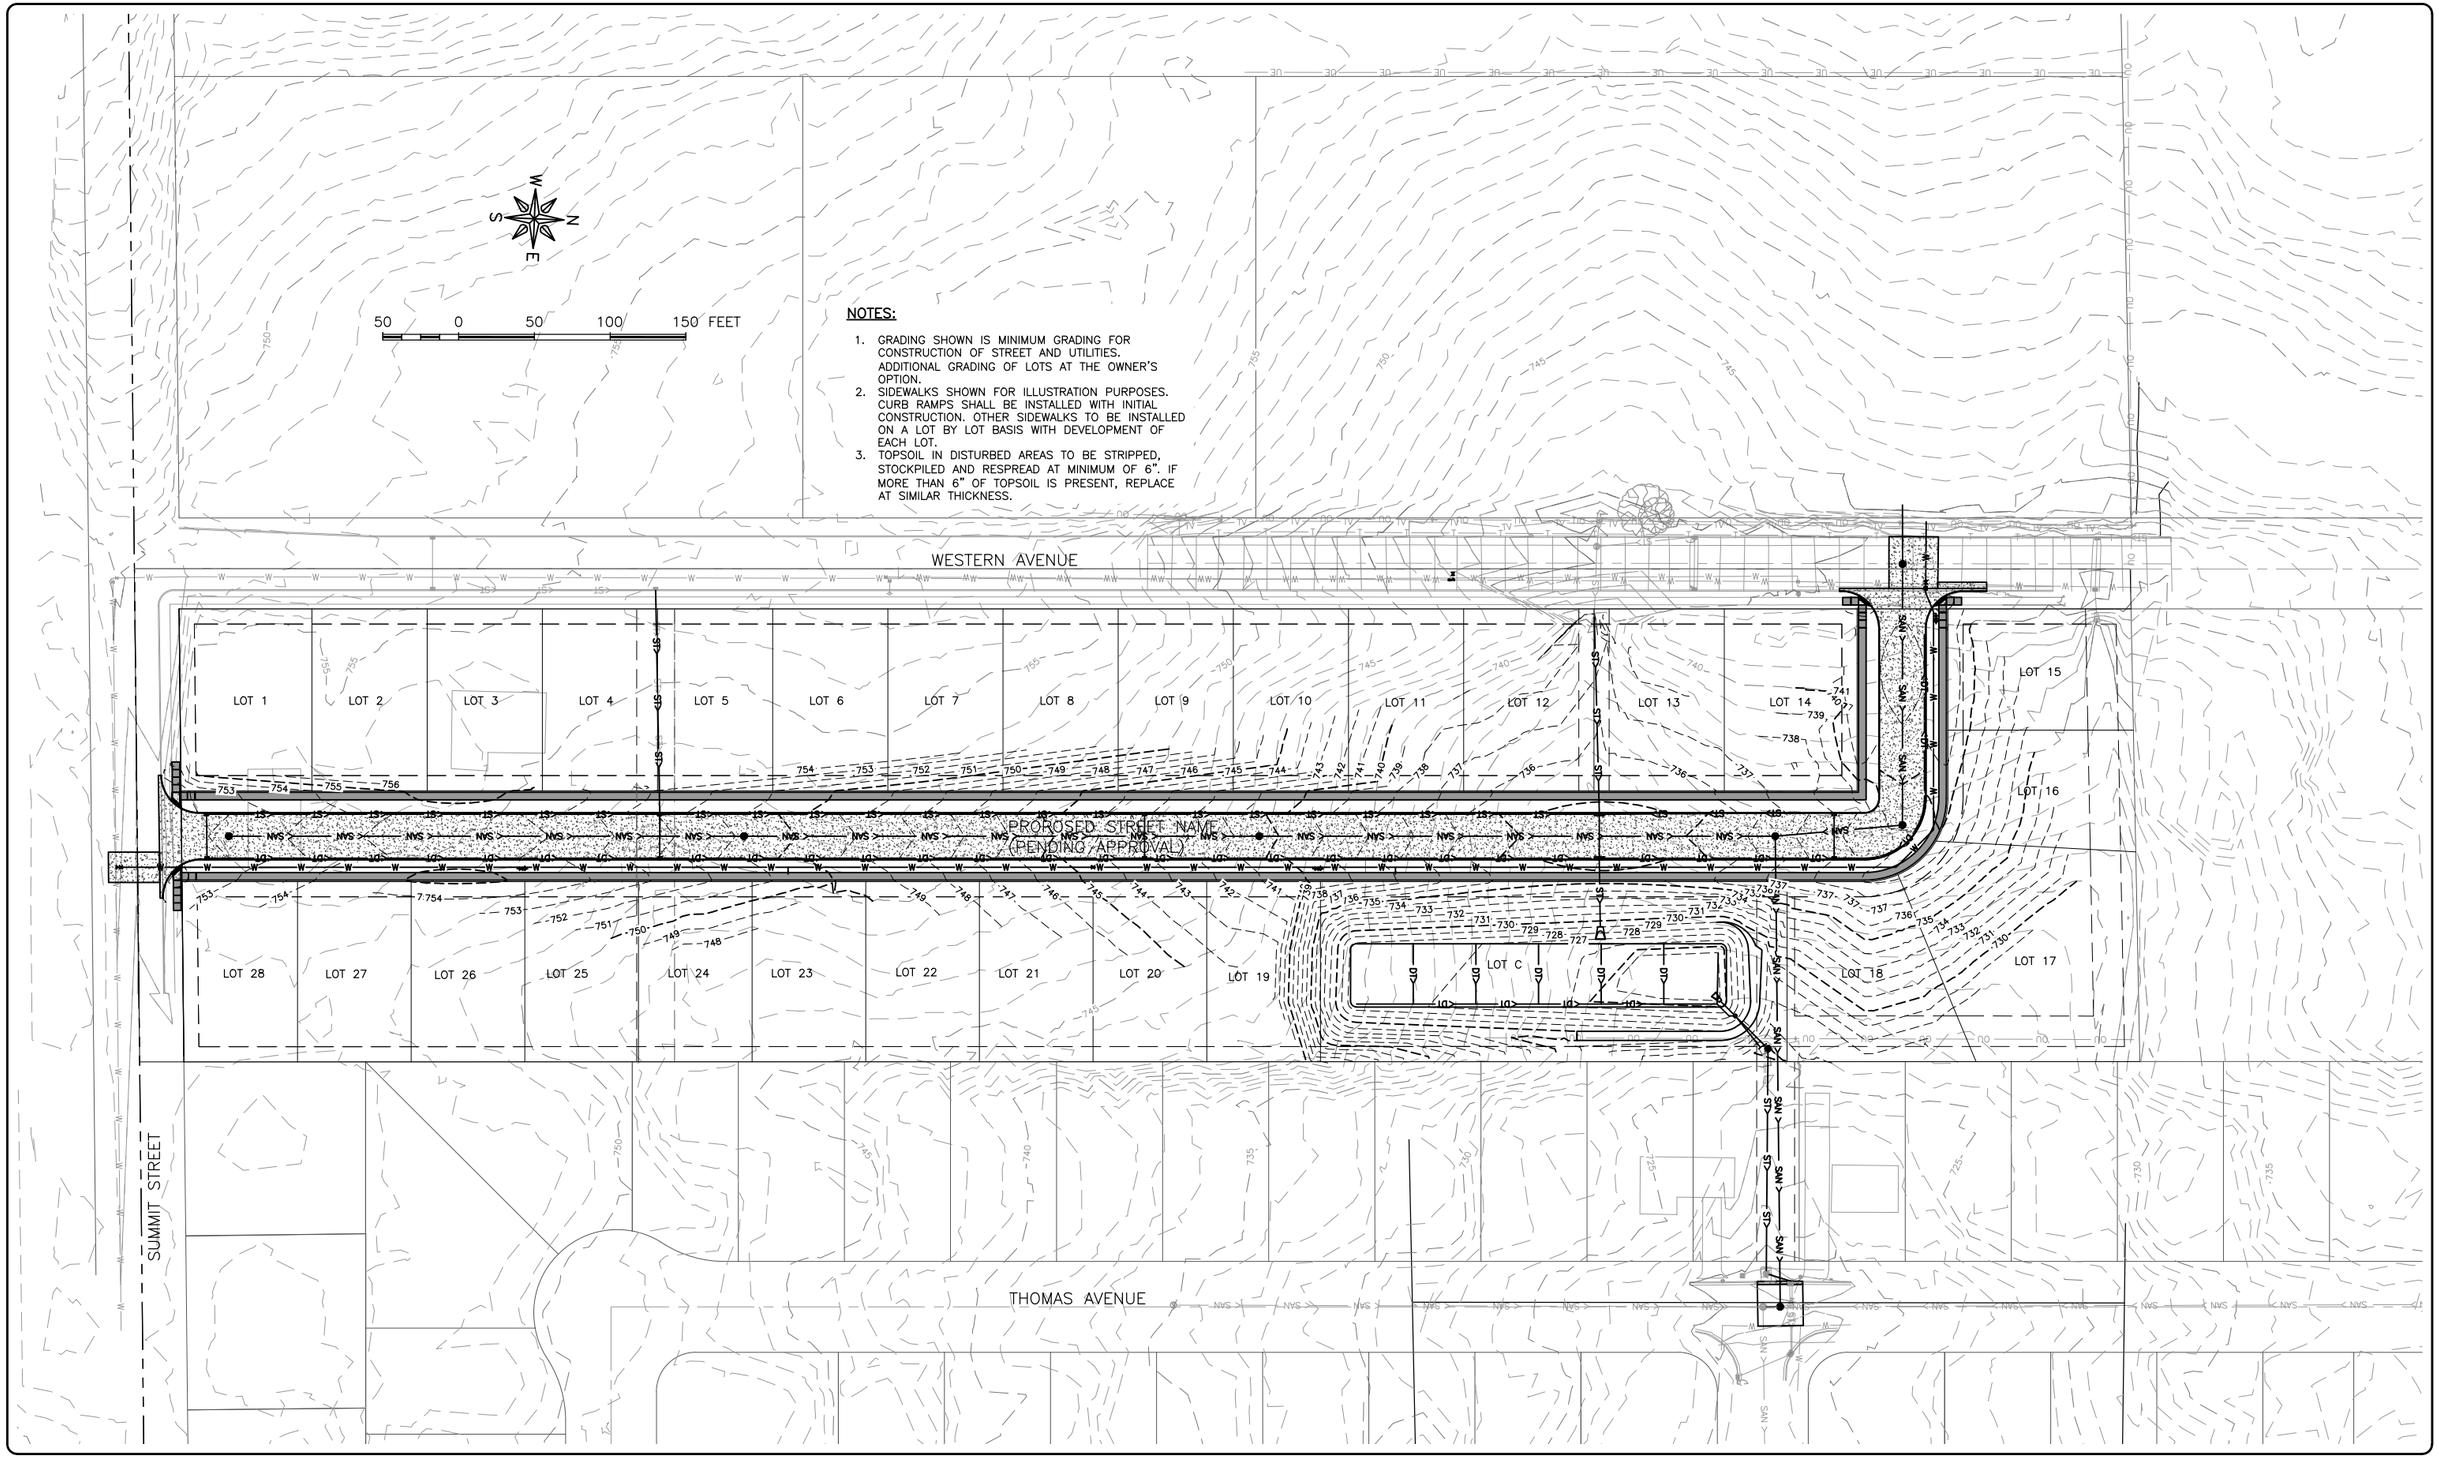


FEHR GRAHAM
ENGINEERING & ENVIRONMENTAL

ILLINOIS
IOWA
WISCONSIN

OWNER/DEVELOPER:
CITY OF MAQUOKETA
201 E PLEASANT STREET
MAQUOKETA, IA 52060

PROJECT AND LOCATION:
MEADOW PARK SUBDIVISION
MAQUOKETA, IOWA

DRAWN BY: CKM
APPROVED BY: NPK
DATE: 11-01-21
SCALE: AS NOTED

REVISIONS

REV. NO.	DESCRIPTION	DATE

DRAWING:
GRADING & DRAINAGE PLAN

SET TYPE: FINAL – PERMITTING
G:\C3D\21\21-534 Kraus Maquoketa Subdivision\21-534 Design.dwg, GRADING & DRAINAGE PLAN

JOB NUMBER:
21-534

SHEET NUMBER:
D.01

PLOT DATE: 11/5/21

© 2021 FEHR GRAHAM