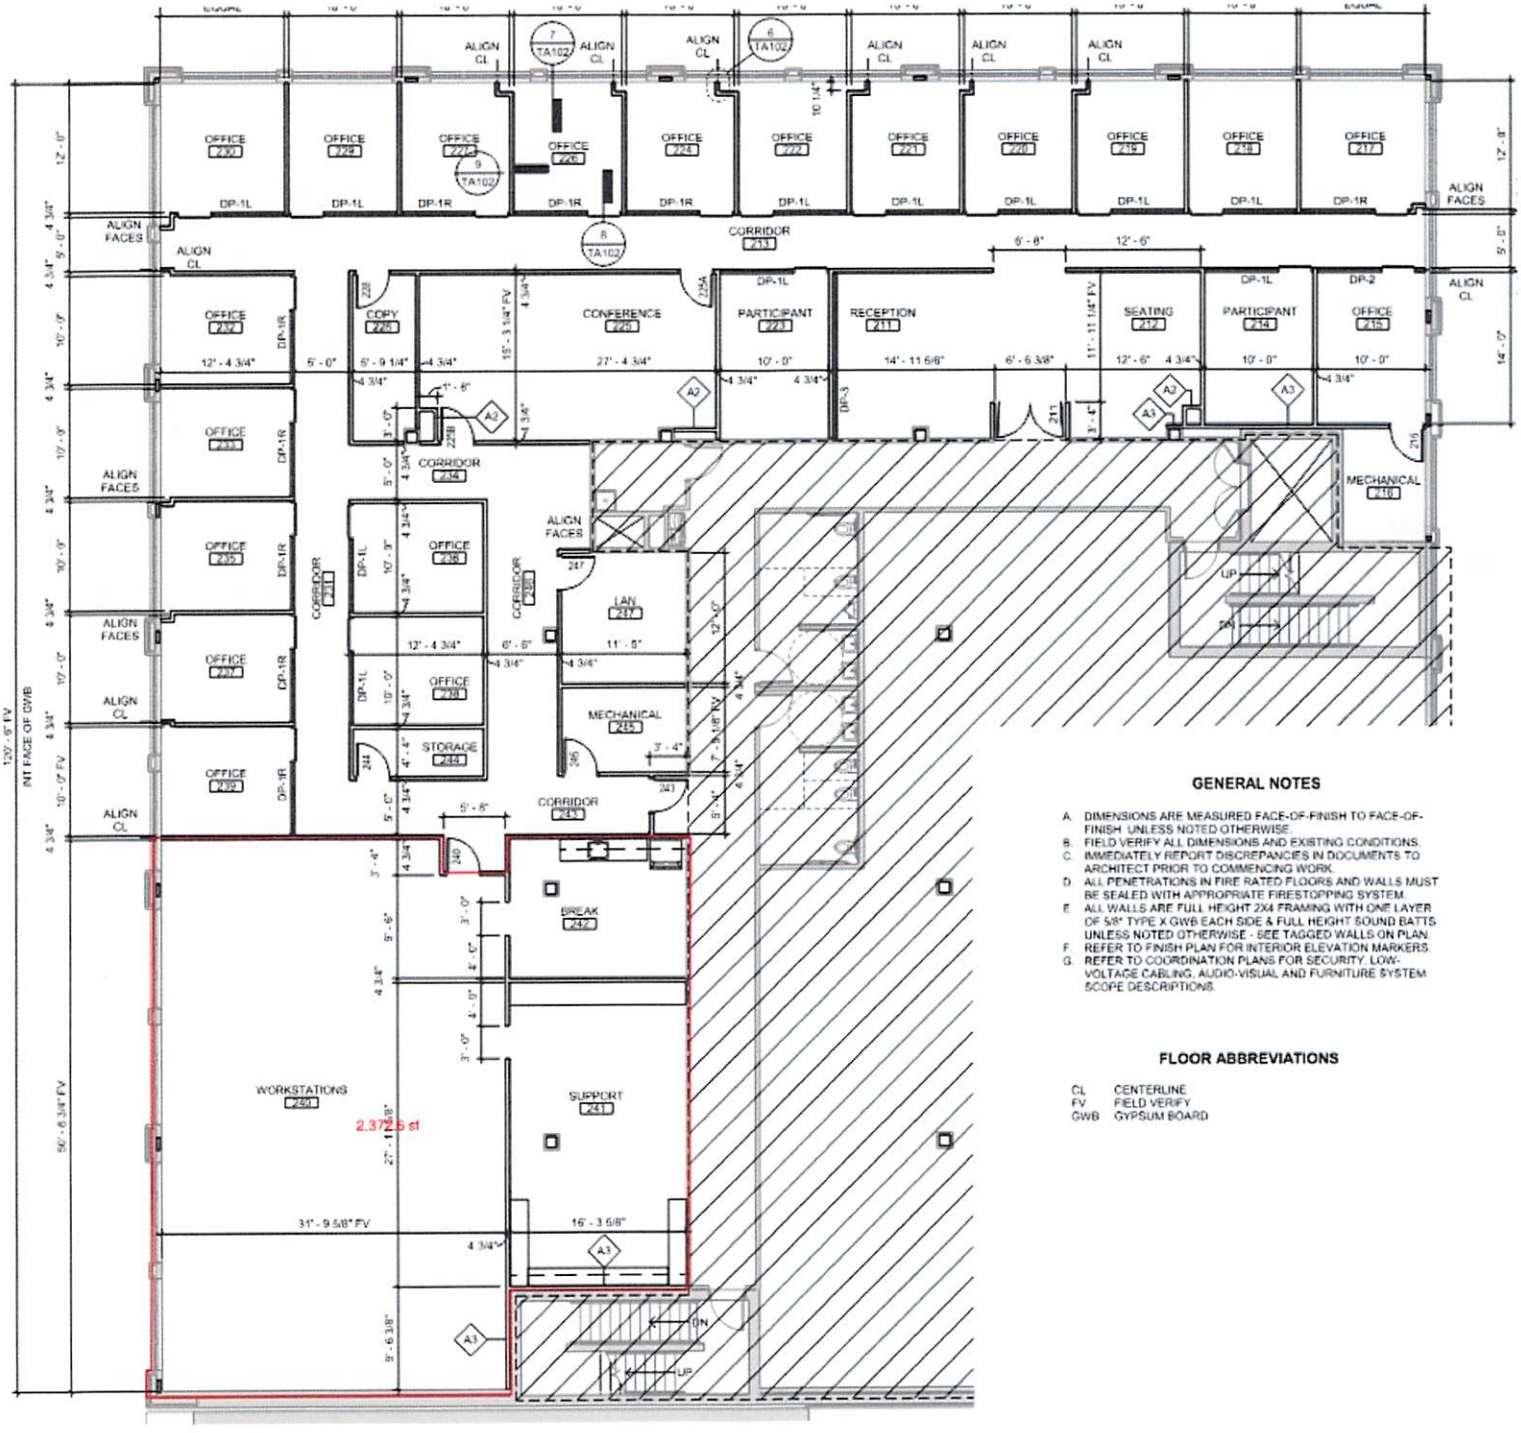


GENERAL NOTES

A. DIMENSIONS ARE MEASURED FACE-OF-FINISH TO FACE-OF-FINISH, UNLESS NOTED OTHERWISE.
B. FIELD VERIFY ALL DIMENSIONS AND EXISTING CONDITIONS.
C. IMMEDIATELY REPORT DISCREPANCIES IN DOCUMENTS TO ARCHITECT PRIOR TO COMMENCING WORK.
D. ALL PENETRATIONS IN FIRE RATED FLOORS AND WALLS MUST BE SEALED WITH APPROPRIATE FIRESTOPPING SYSTEM.
E. ALL WALLS ARE FULL HEIGHT 2X4 FRAMING WITH ONE LAYER OF 5/8" TYPE X GWB EACH SIDE & FULL HEIGHT SOUND BATTS UNLESS NOTED OTHERWISE - SEE TAGGED WALLS ON PLAN.
F. REFER TO FINISH PLAN FOR INTERIOR ELEVATION MARKERS.
G. REFER TO COORDINATION PLANS FOR SECURITY, LOW-VOLTAGE CABLING, AUDIO-VISUAL AND FURNITURE SYSTEM SCOPE DESCRIPTIONS.

FLOOR ABBREVIATIONS

CL	CENTERLINE
FV	FIELD VERIFY
GWB	GYPSUM BOARD